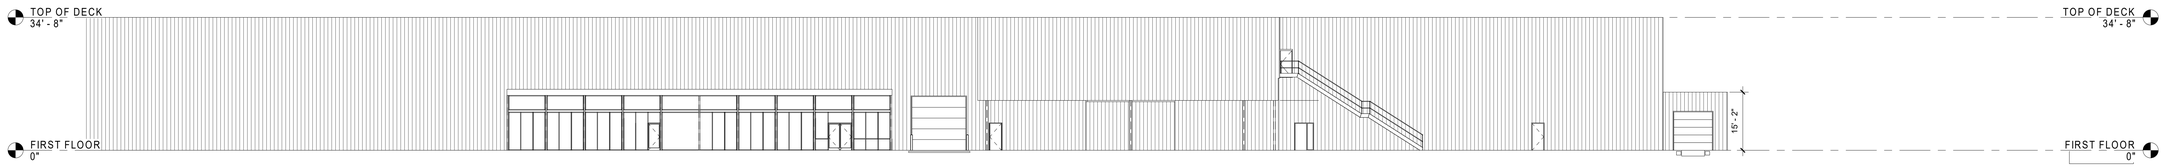
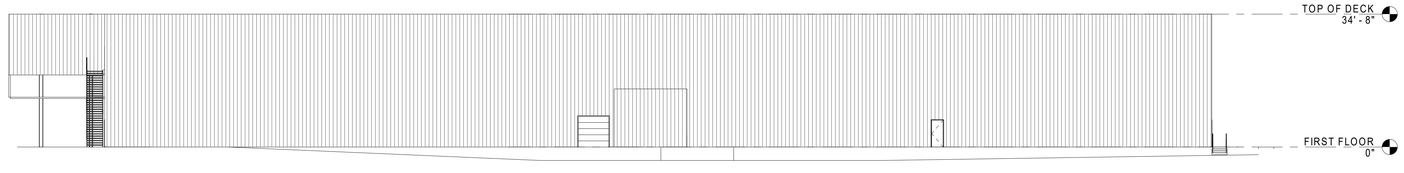


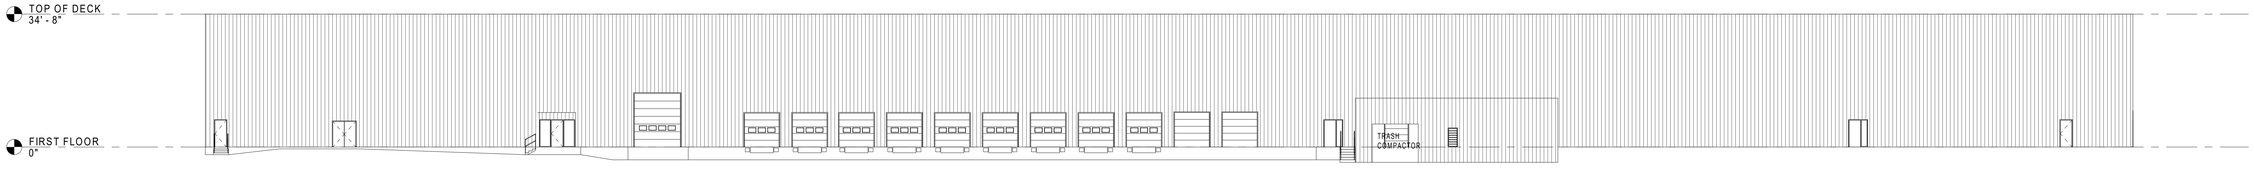

1 FRONT ELEVATION
1/16" = 1'-0"




2 LEFT ELEVATION
1/16" = 1'-0"




3 REAR ELEVATION
1/16" = 1'-0"




4 RIGHT ELEVATION
1/16" = 1'-0"

**VERIFY ALL EXISTING CONDITIONS**

REVISIONS

| NUMBER | DATE | NOTE |
|---|---|---|

These drawings and specifications, and the designs incorporated herein, as an instrument of service, are the property of BRETT CONSTRUCTION CO. They are loaned by the borrower for the limited purpose of bidding and construction on the borrowers expressed agreement that they will not be reproduced, copied, loaned, exhibited nor used except in the way and private use permitted by any written consent given by the lender to the borrower.
© 2018 BRETT CONSTRUCTION COMPANY
ALL RIGHTS RESERVED

DIMENSIONS TAKE PREFERENCE TO SCALE

BRETT CONSTRUCTION CO.
334 Waller Avenue · Ste 200 Lexington, KY 40504
Phone: 859-255-7901 Fax: 859-281-8335

DRAWN: MLM
CHECKED:
DATE: 07/21/20

SHEET TITLE: ELEVATIONS

PROJECT TITLE: SPBCWLXK, LLC.
791 FREIGHT BLVD
LEXINGTON, KY 40511

| JOB NO. | DWG NO. |
|---|---|
| 18-01 | 3390 |
| SCALE | SHEET NO. |
| 1/16" = 1'-0" | EX-2 |

7/21/2020 11:32:56 AM